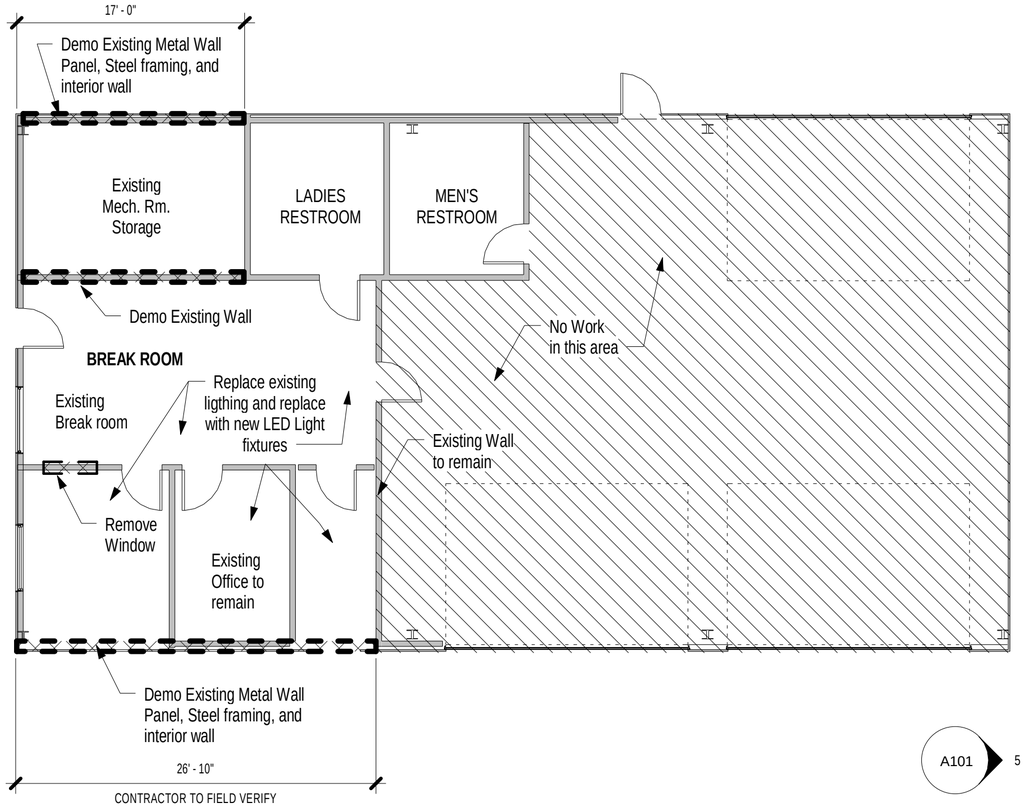

1 Demolition Floor plan
1/8" = 1'-0"

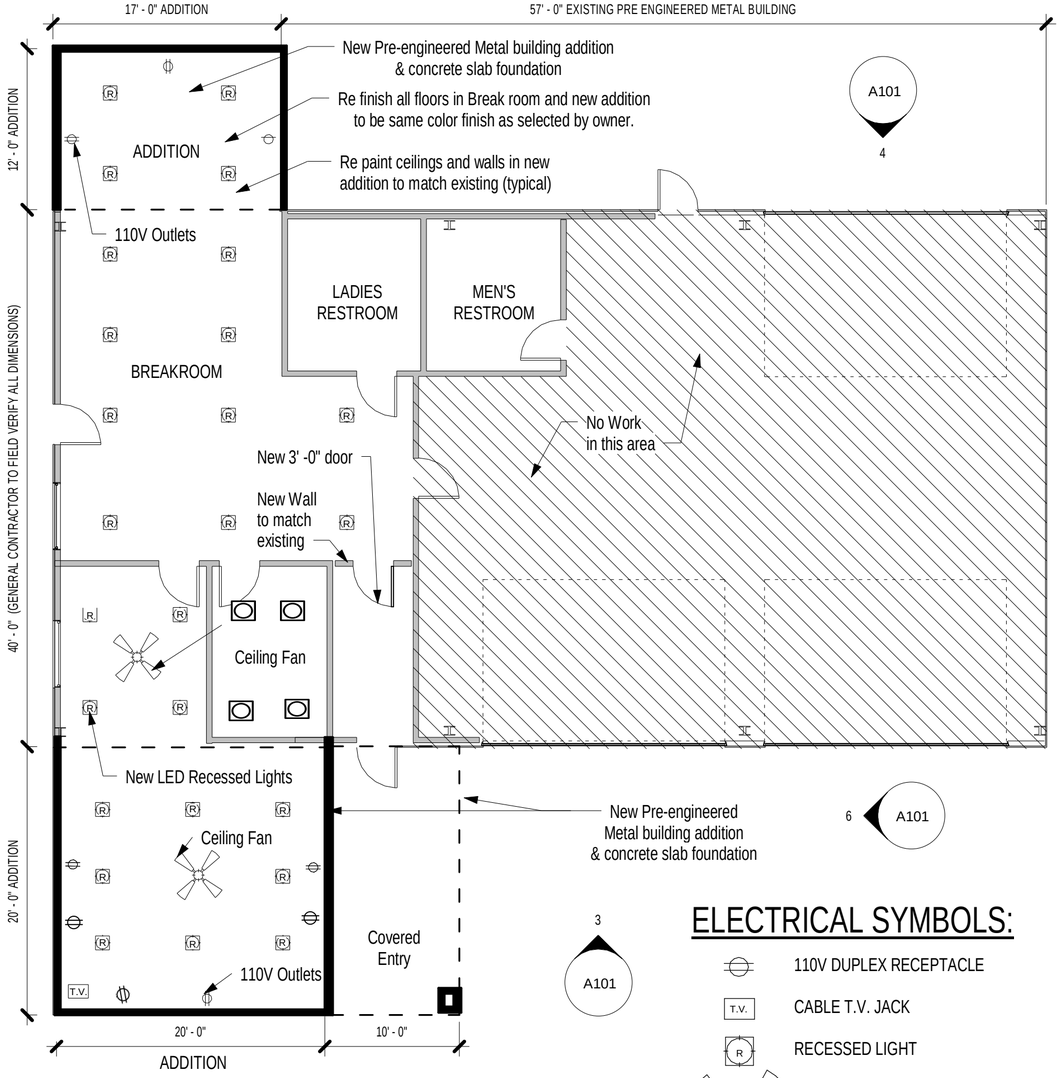

2 Renovation Floor plan
1/8" = 1'-0"

ELECTRICAL SYMBOLS:

- 110V DUPLEX RECEPTACLE
- CABLE T.V. JACK
- RECESSED LIGHT
- CEILING FAN W/LIGHT KIT

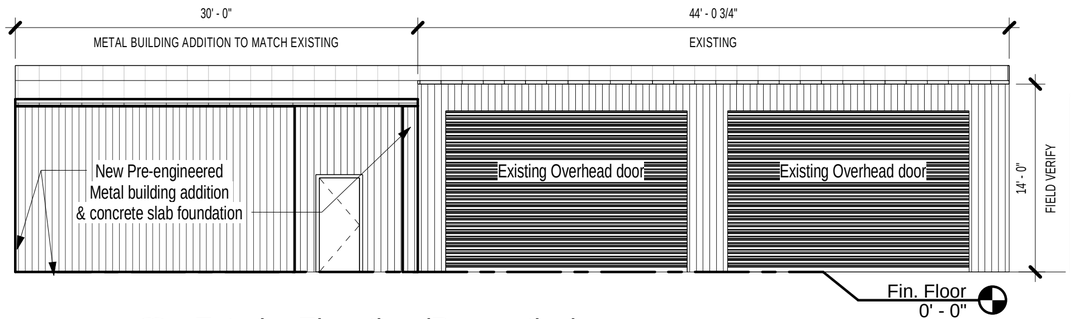

3 Exterior Elevation (Renovation)
1/8" = 1'-0"

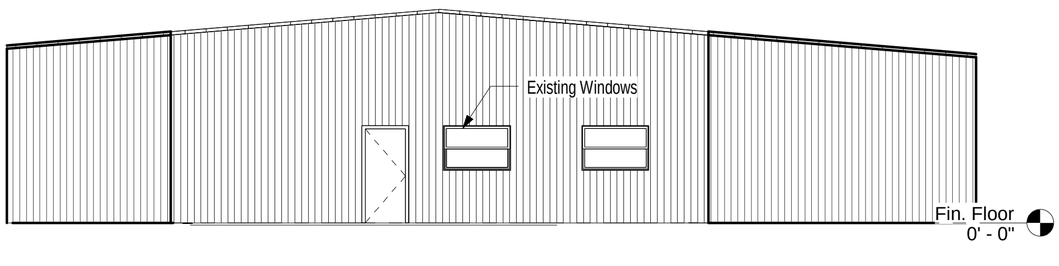

5 Exterior Elevation (Renovation)
1/8" = 1'-0"

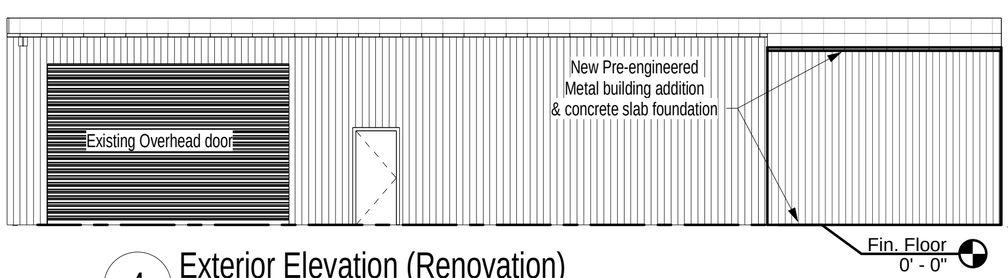

4 Exterior Elevation (Renovation)
1/8" = 1'-0"

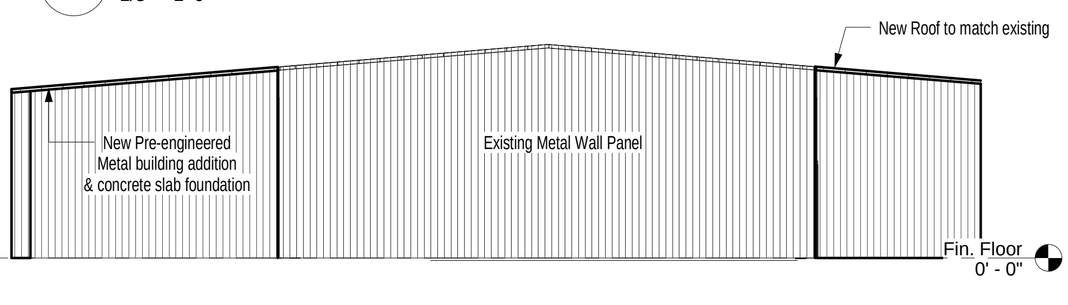

6 Exterior Elevation (Renovation)
1/8" = 1'-0"

CONSTRUCTION DOCUMENTS

MEDINA COUNTY PCT # 1 REMODEL

PROJECT ADDRESS:

DEMO & RENOVATION FLOOR PLAN

No.	DATE	REVISIONS

Date: 08/19/22

Drawing No.: A101

8/19/2022 3:28:01 AM